DRG.No. C51400/A	TITLE	RS32 (32 WAY) DISABLED REFUGE WITH LOCAL TOILET ALARM SCHEMATIC – LOOP WIRED	REF.

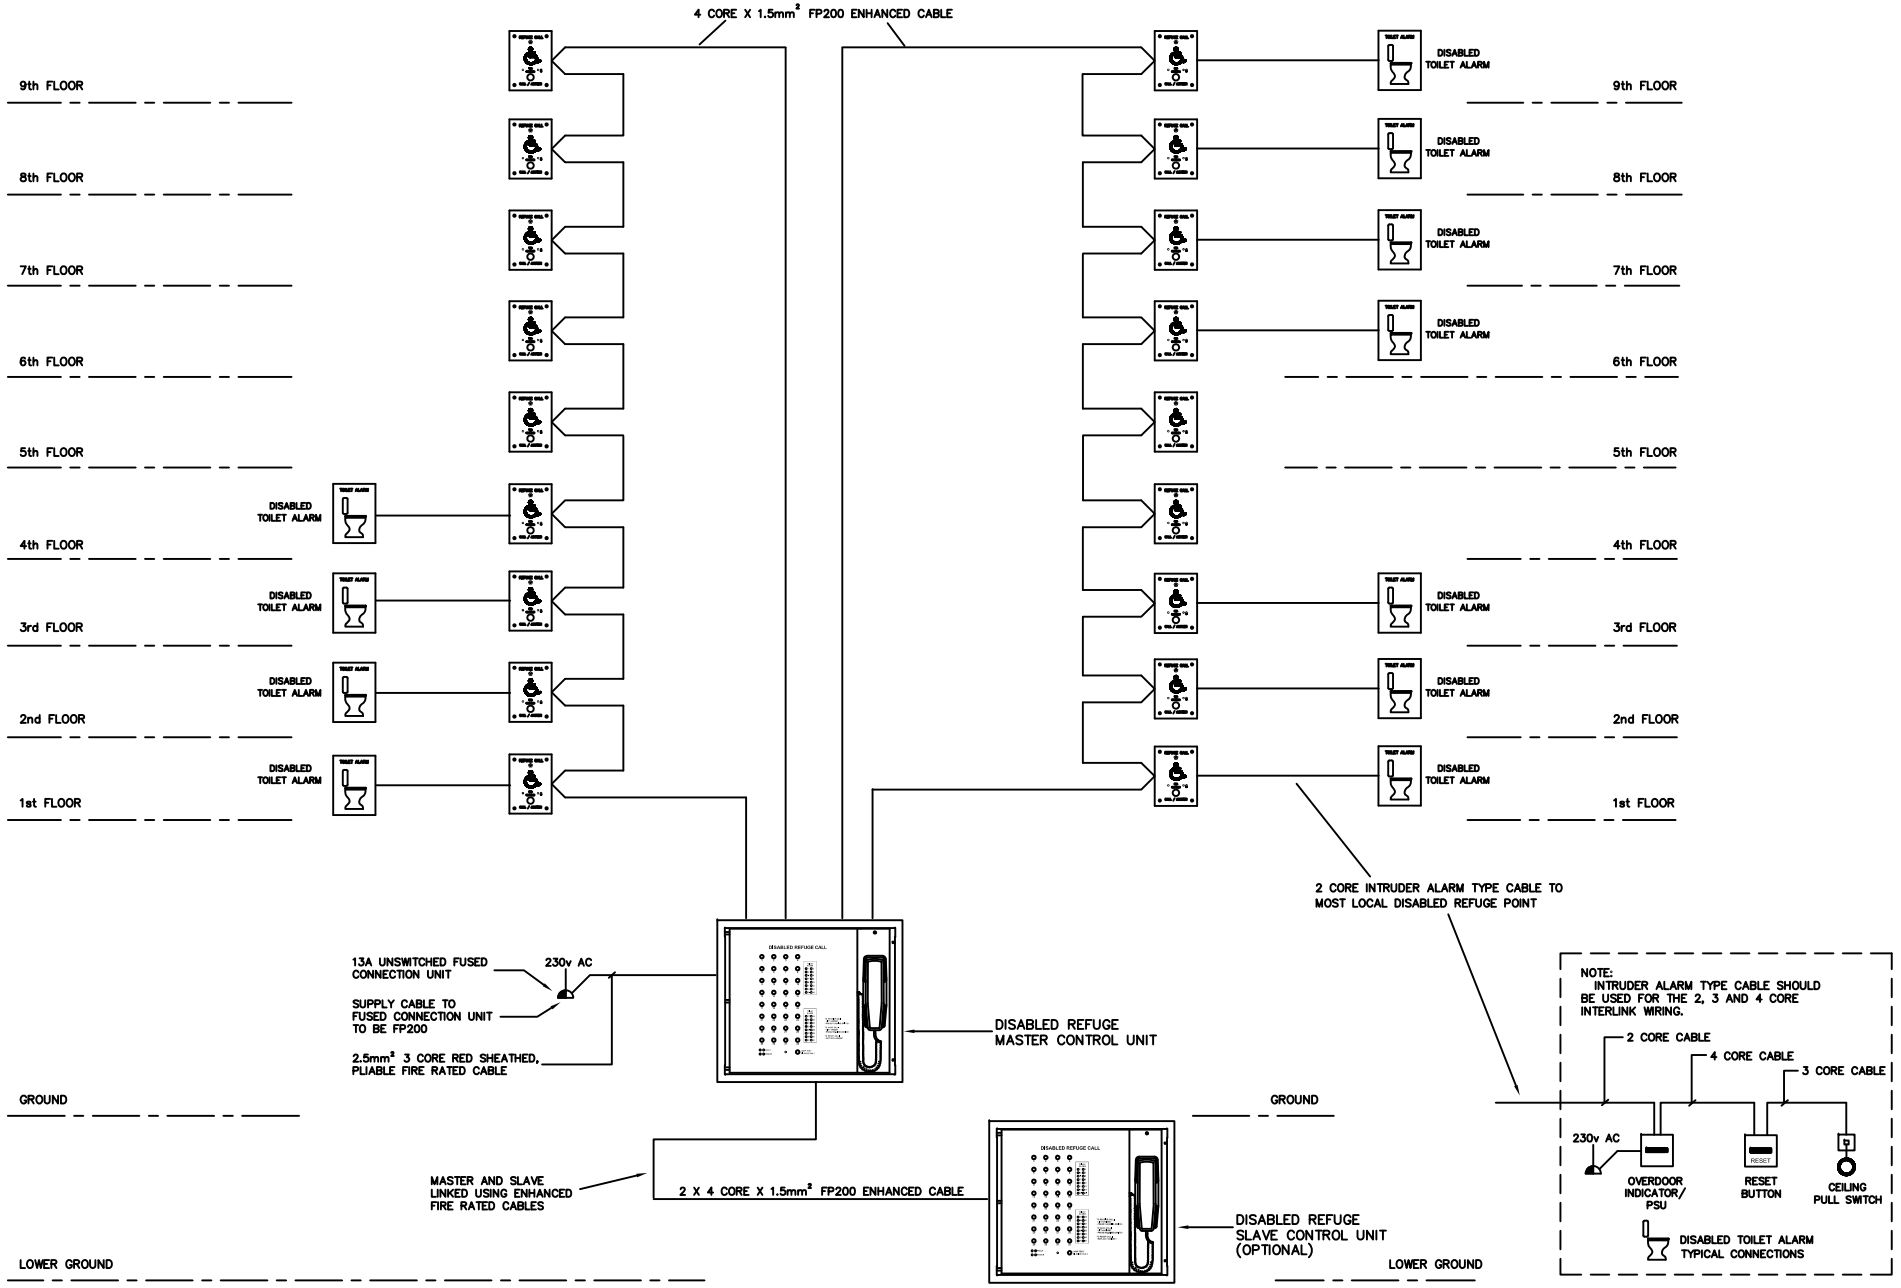

ISSUE	DATE	MODIFICATION	DRN.	CHD.

CAMEO SYSTEMS LTD
29 HAVILAND ROAD
FERNDOWN INDUSTRIAL ESTATE
WIMBORNE, DORSET, BH21 7SA ENGLAND

TEL (01202)892088
FAX (01202)861449

DRAWN	DATE	SCALE	CHECKED	APRD.
K.C.BAILEY	22.08.13	---		

DRAWING NO.	ISSUE
C51400	A