DRG.No. C51385/B	TITLE RS32 (32 WAY) DISABLED REFUGE WITH 32 WAY TOILET ALARM SCHEMATIC – LOCAL EXCHANGES WITH UP TO 8 RADIAL OUTPUTS	REF.

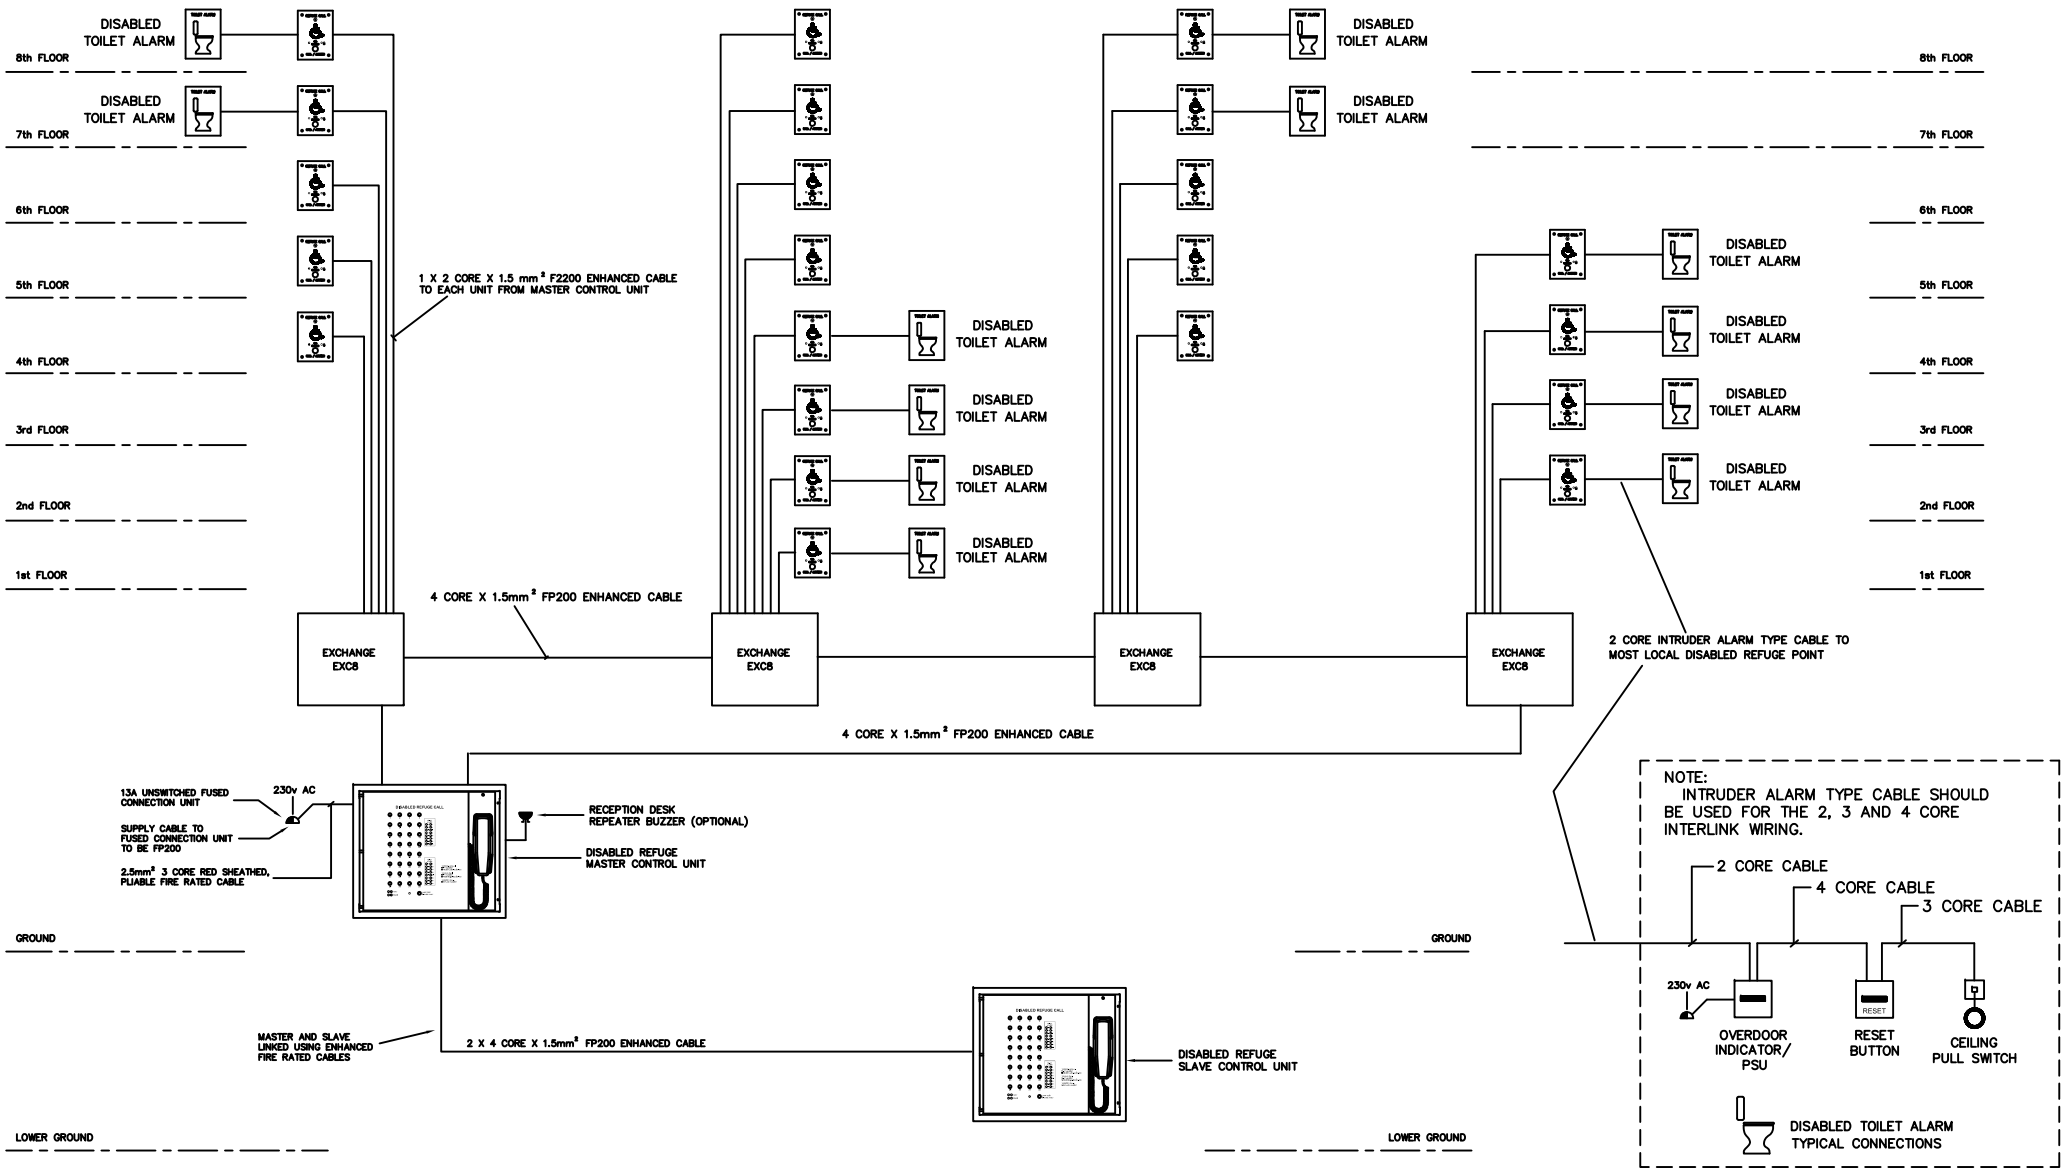

ISSUE	DATE	MODIFICATION	DRN.	CHD.
B	14.11.13	EXC8 CHANGED	K.C.B.	

CAMEO SYSTEMS LTD
29 HAVILAND ROAD
FERNDOWN INDUSTRIAL ESTATE
WIMBORNE, DORSET, BH21 7SA ENGLAND
TEL (01202)892088
FAX (01202)861449

DRAWN	DATE	SCALE	CHECKED	APRD.
K.C.B.	12.06.13	---		

DRAWING NO.	ISSUE
C51385	B