DRG.No. C51283/B	TITLE RS8 (8 WAY) DISABLED REFUGE SCHEMATIC – RADIAL WIRED	REF.

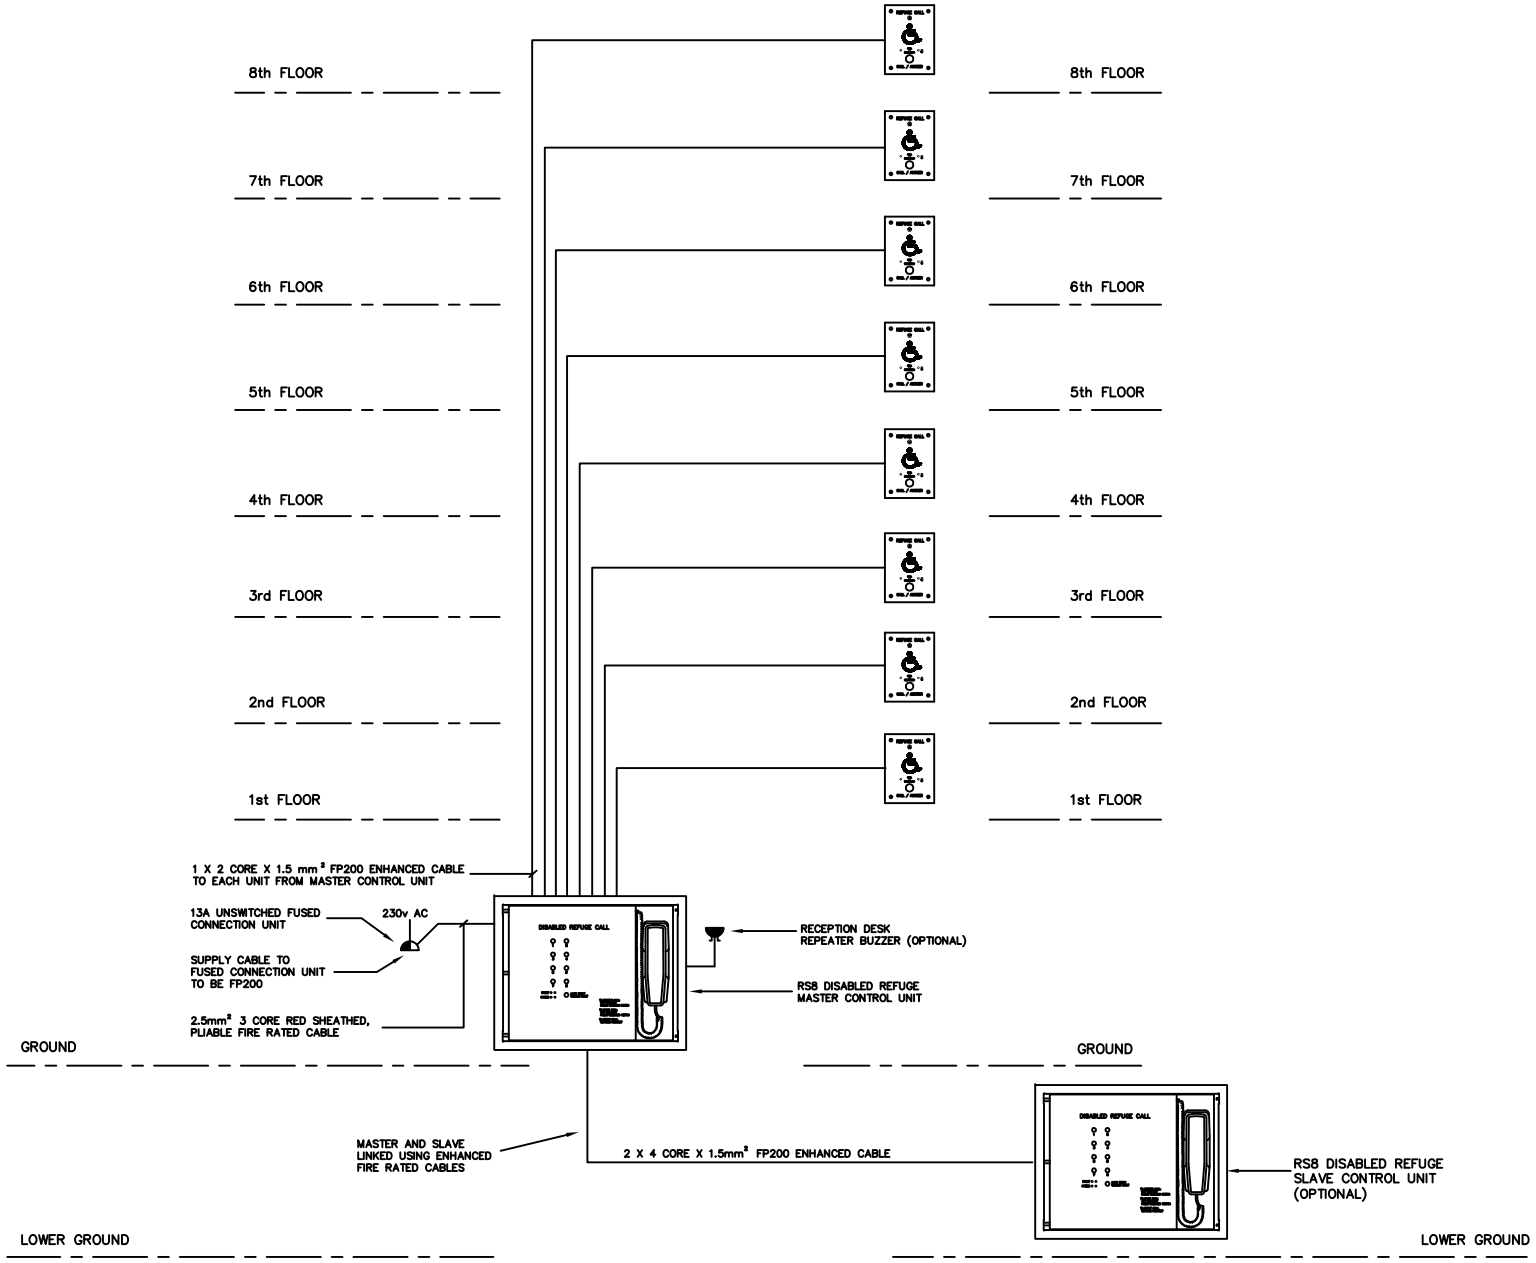

ISSUE	DATE	MODIFICATION	DRN.	CHD.
B	11.06.13	NEW CSL LOGO ADDED	K.C.B.	

CAMEO SYSTEMS LTD
29 HAVILAND ROAD
FERNDOWN INDUSTRIAL ESTATE
WIMBORNE, DORSET, BH21 7SA ENGLAND

TEL (01202)892088
FAX (01202)861449

DRAWN	DATE	SCALE	CHECKED	APRD.
K.C.B.	27.05.11	---		

DRAWING NO.	ISSUE
C51283	B